


計画図(2)

S = 1 : 2500

N

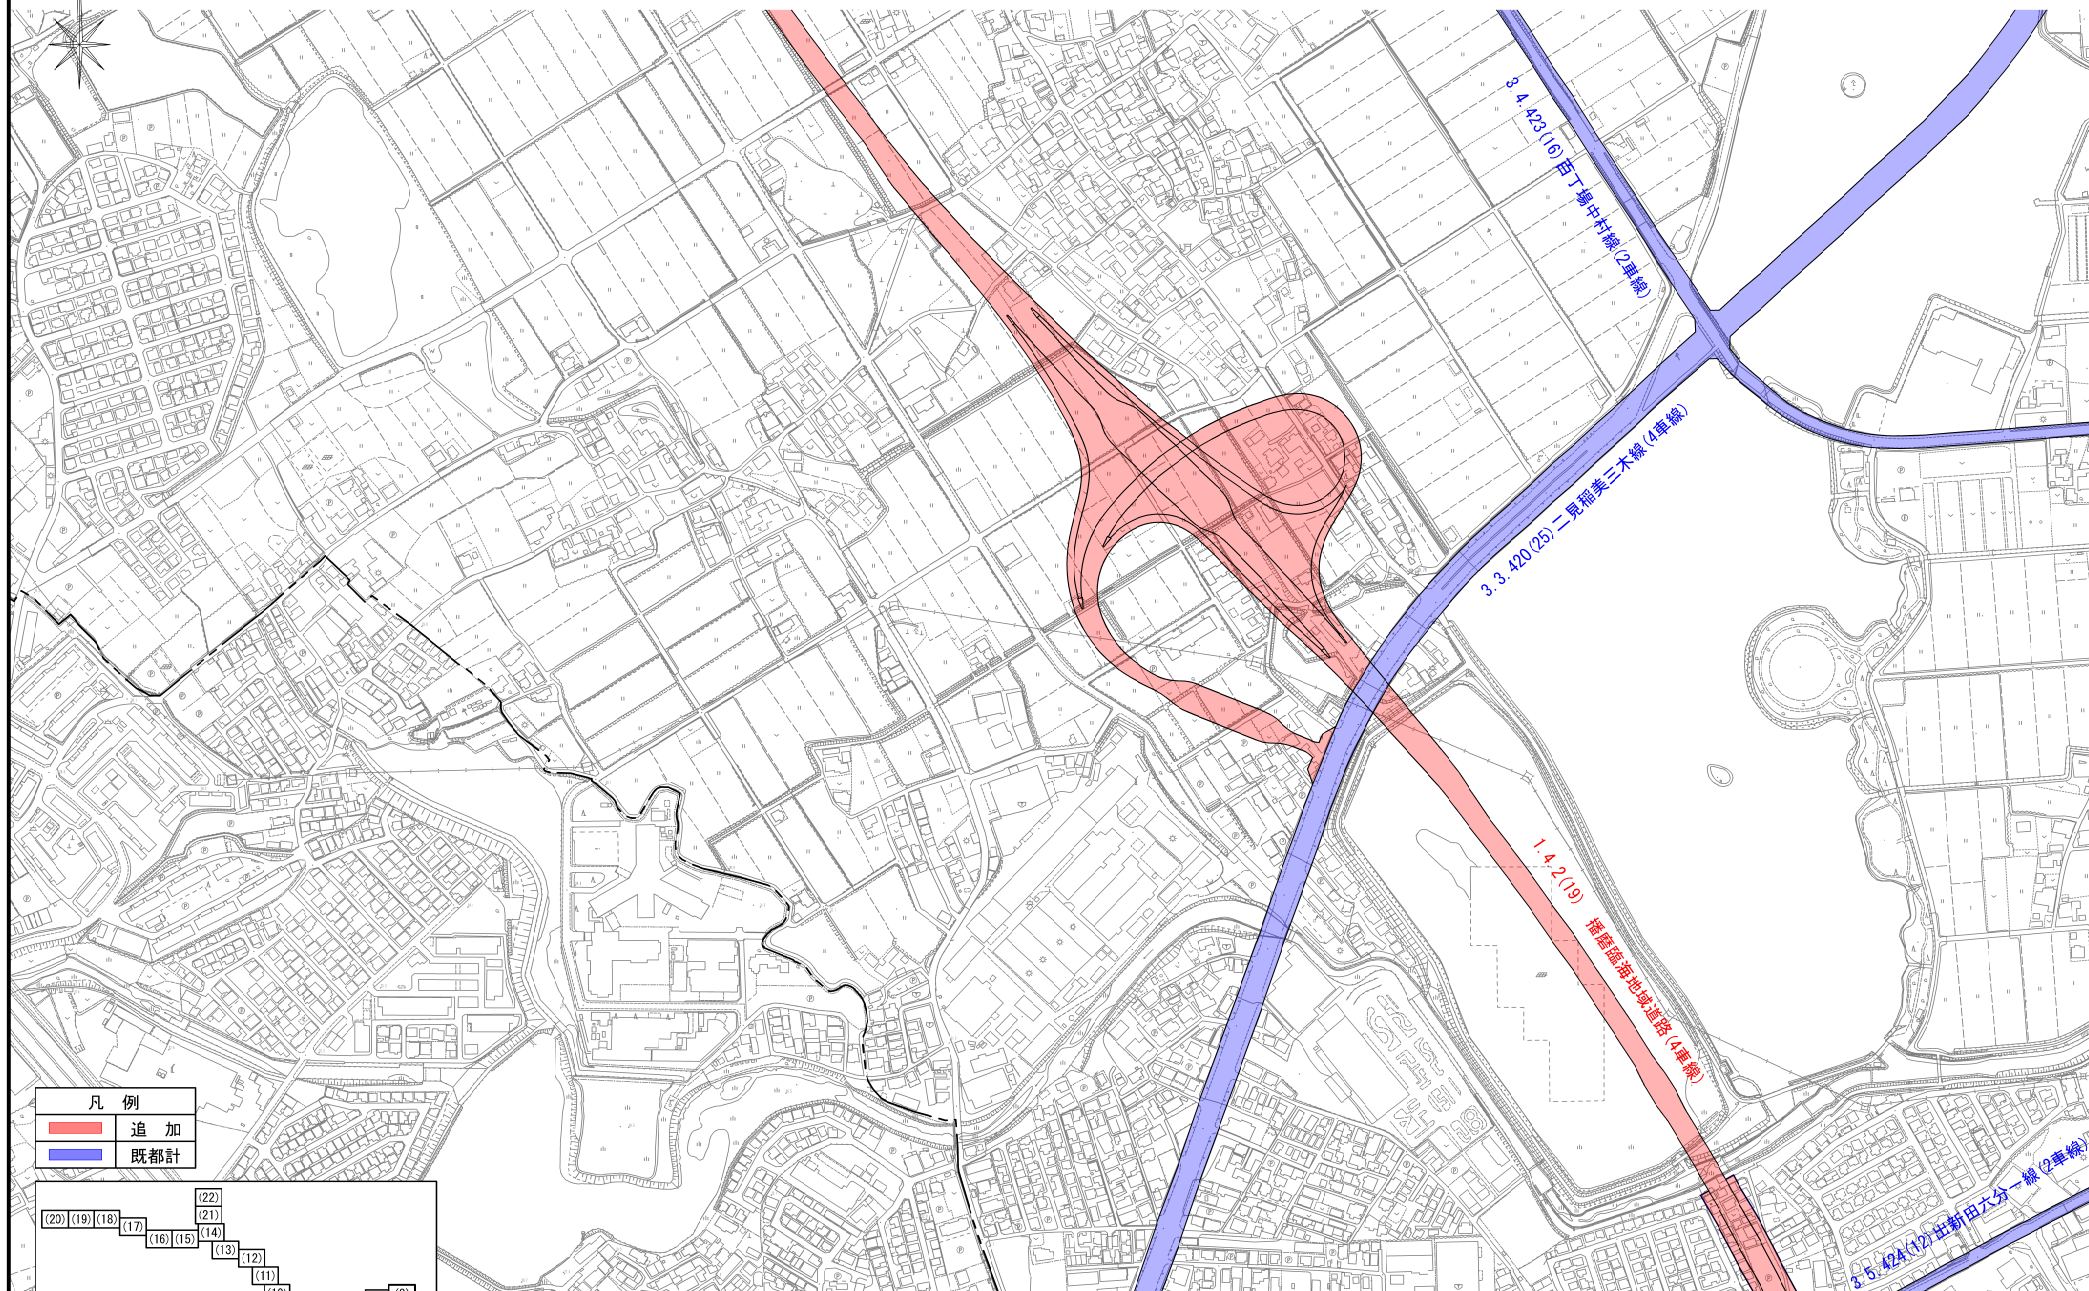

凡 例

	追 加
	既都計

